Permit #F00158679

FilmL.A., Inc.
6255 W Sunset Blvd, 12th Floor
Hollywood, CA 90028
t: (213)977-8600 - f: (213)977-8601
www.filmla.com

Summary Information

Permit No: F00158679 **Type of Permit:** FILMING **Release Date:** 11/08/2019

Production Company	ARTISTIC ENDEAVORS INC
Insured Company Name	ARTISTIC ENDEAVORS INC
Contact Phone No. 1	504-319-1138
Contact Phone No. 2	
Fax	
Address	1311 CONCHO DR ALLEN, Texas 75013
Production Title	DAVE AND BUSTERS
Type of Production	Commercial - Standard

Producer	Michelle Faucheux
Director	David Jellison
1st AD	Kenneth Grim
Production Manager	Michelle Faucheux
FilmL.A. Coordinator	Naomi Kajiyama
Location Manager	Michelle Faucheux
Primary Phone	Mobile - 323-608-8533
Secondary Phone	Office - 504-319-1138
Location Assistant	Michelle Faucheux
Primary Phone	Mobile - 323-608-8533
Secondary Phone	

Fees

Notification Charge	$173.00
FILMLA NON-REFUNDABLE FILM APPLICATION FEE	$699.00
LA CITY LANE AND STREET CLOSURE FEE	$312.00
LA CITY FIRE SAFETY OFFICER	$1,080.00
LA CITY FIRE DEPARTMENT SPOT CHECK SURCHARGE	$85.00

Total Permit Fee $2,349.00

Number of Locations 1

NOT A PERMIT

FilmL.A., Inc.
6255 W Sunset Blvd, 12th Floor
Hollywood, CA 90028
t: (213)977-8600 - f: (213)977-8601
www.filmla.com

Summary Information

Location

Permit Number F00158679
Production Company ARTISTIC ENDEAVORS INC
Insured Company ARTISTIC ENDEAVORS INC
Production Title DAVE AND BUSTERS

Location Manager Michelle Faucheux
Primary Phone Mobile - 323-608-8533
Secondary Phone Office - 504-319-1138

Location Address 6081 Center Dr, Los Angeles, CA, 90045

Location Type Mall

Film Dates 11/11/2019 - 11/11/2019 06:00 - 19:00 1 day

Open or Closed to the Public Open

Generic Conditions **THE CONSUMPTION OF ALCOHOLIC BEVERAGES AND THE USE OF DRUGS, INCLUDING MARIJUANA, ON LOCATION BY ANY CAST, CREW, OR INVITED GUESTS IS STRICTLY PROHIBITED.**
*Certain service and personnel fees required by jurisdictional agencies are not collected by FilmL.A. Any such fees must be paid directly to the appropriate agency, and a separate invoice will be provided to the permittee.
*LAFD UFSO: Company must contact FilmL.A. for extension of the Uniformed Fire Safety Officers' hours. During normal business hours, UFSO must also inform the LAFD Film desk of the extension.
All travel lanes and bike lanes shall be closed per the WATCH manual.
May not interfere with adjacent traffic lanes or adjacent bike lane
Must Maintain 5' Clearance on Sidewalks/Walkways
Must maintain local/emergency access
No cast or crew parking on area streets
No interference with merchant activity.
No interference with pedestrian traffic
Number of uniformed officers listed on the permit is a minimum requirement. Permittee remains responsible for deploying a sufficient number of uniformed officers to provide traffic and crowd control to ensure the safety of the film crew and the public.
Traffic control must be done in accordance w/MUTCD
Uniformed officers shall have a copy of the film permit in their possession and are required to confirm that all traffic control signage devices are in place.

Please see attached documents Artistic.Dave.158679.AL.pdf
Artistic.Dave.158679.CenterNS.pdf

Equipment on Location

Type	Quantity
Cast/Crew vehicles	25
Cube Trucks	3
Generator	1
Vans	3

Personnel on Location

Type	Quantity
Cast	2
Crew	30
Extras	10
LA City UFSO assigned	46358
Off-Duty/Retired LAPD Officer(s)	1

Filming Activities Equipment on property; Interior and exterior dialogue; Dave & Busters;

Jurisdiction **Political:** Los Angeles City - Council District 11 **Police:** Los Angeles Police **Fire:** Los Angeles City Department

Thomas Guide **Page:** 672 **Grid:** H7

Approvals

LOS ANGELES CITY POLICE DEPARTMENT	Irene Martinez
FILML.A. CLOSURES	Jennifer Morelos
LOS ANGELES CITY DEPARTMENT OF PUBLIC WORKS	LaMeisha Candler
LOS ANGELES CITY FIRE DEPARTMENT - FILM UNIT	Vincent Owens

NOT A PERMIT

FilmL.A., Inc.
6255 W Sunset Blvd, 12th Floor
Hollywood, CA 90028
t: (213)977-8600 - f: (213)977-8601
www.filmla.com

Summary Information — Location

Permit Number F00158679
Production Company ARTISTIC ENDEAVORS INC
Insured Company ARTISTIC ENDEAVORS INC
Production Title DAVE AND BUSTERS

Location Manager Michelle Faucheux
Primary Phone Mobile - 323-608-8533
Secondary Phone Office - 504-319-1138

Coordinator Note UFSO 11/11 1030-1900 hrs (UFSO required 30 mins before business opens)

Parking

Base Camp
Location Type : Filming Location

Parking Notes
on property

Crew Parking
Location Type : Filming Location

Lane / Full Closure N/S CURB CLOSURE ON CENTER DR., FROM LOCATION (6081 CENTER DR.) - SOUTH TO PROMENADE WY

Approximate Footage 0 - 300

Date(s) 11/11/2019 to 11/11/2019 **Time(s)** 06:00 to 19:00

NOT A PERMIT

Appointment of Film Permits Unlimited, Inc.
As Authorized Agent and representative

I certify that I am a representative of Artistic Endeavors, Inc. **("Principal") and am authorized to enter into binding contractual agreements on it's behalf. I further certify that I am authorizes by Principal to appoint other representatives and agents for Principal and to give such representatives and agents authority to enter into and bind Principal to agreements relating to the issuance of and compliance with location film (e.g. theatrical, television, commercial and other motion picture filming) and still photographic permits, including the permits themselves and any riders to such permits. Acting on behalf of Principal in my capacity as its authorized representative, I appoint Film Permits Unlimited, Inc. and it's employees and agents ("FPU") as Principal's authorized representatives and agents to apply for location film (e.g. theatrical, television, commercial and other motion picture filming) and still photographic permits on behalf of Principal through Film LA, Inc., any city and county, or through any other jurisdiction: to negotiate, discuss, accept, modify, agree to and bind Principal to the terms and conditions of such permits (including all restrictions and /or community guidelines applicable to any such permit): and to execute such permits on behalf of Principal. Principal understands, acknowledges and agrees that it (and/or its insurer) remains responsible and liable for all obligations imposed by or Incidental to any permit or rider issued to Principal signed by an employee or agent of (including any coordinator, runner or messenger used by) FPU. Principal further agrees to comply with the terms and conditions of any such permits and hereby appoints FPU as an authorized representative to facilitate compliance with such terms and conditions following issuance of any such permits and to enter into agreements for Principal with respect thereto. Any person, agency, entity, or organization (including Film LA, Inc. and any city county or other jurisdiction) may rely upon this appointment and need not obtain further authorization for any act described herein. An original or faxed copy of this appointment shall be sufficient, and may be treated as an original for all purposes. The appointment may be revoked by Principal at any time in writing, but in any case, shall expire one (1) year from the date of execution set forth below.**

I declare under penalty of perjury under the laws of the State of California that I am authorized to appoint FPU as agent for Principal, and based upon that authority I hereby appoint FPU as Principal's agent as set forth herein.

Dated: 11/5/2019

Artistic Endeavors, Inc.
Name of Principal

By: _____
Representative's Signature

Michell Torres
Print Representative's Name

Production Supervisor
Representative's title

913 Austin Lane,
McKinney, TX 75071
Principal's Address

504-319-1138
Principal's Telephone

Film Permits Unlimited, Inc.
Phone (818) 347-9929
Fax (818) 347-9784

Please sign and fax back
Principal = Name of Company

NOT A PERMIT

Perm #F001586720

W20-1 ROAD WORK AHEAD

W20-5 RIGHT LANE CLOSED AHEAD

W1-6 (L)

C30(CA) LANE CLOSED

TRAFFIC SIGNAL

TRAFFIC CONE

TYPE I W/ SIGN

FLASHING ARROW SIGN (FAS)

ALL TRAFFIC CONTROL WILL BE INSTALLED TO MEET OR EXCEED THE MUTCD AND WATCH MINIMUM REQUIREMENTS

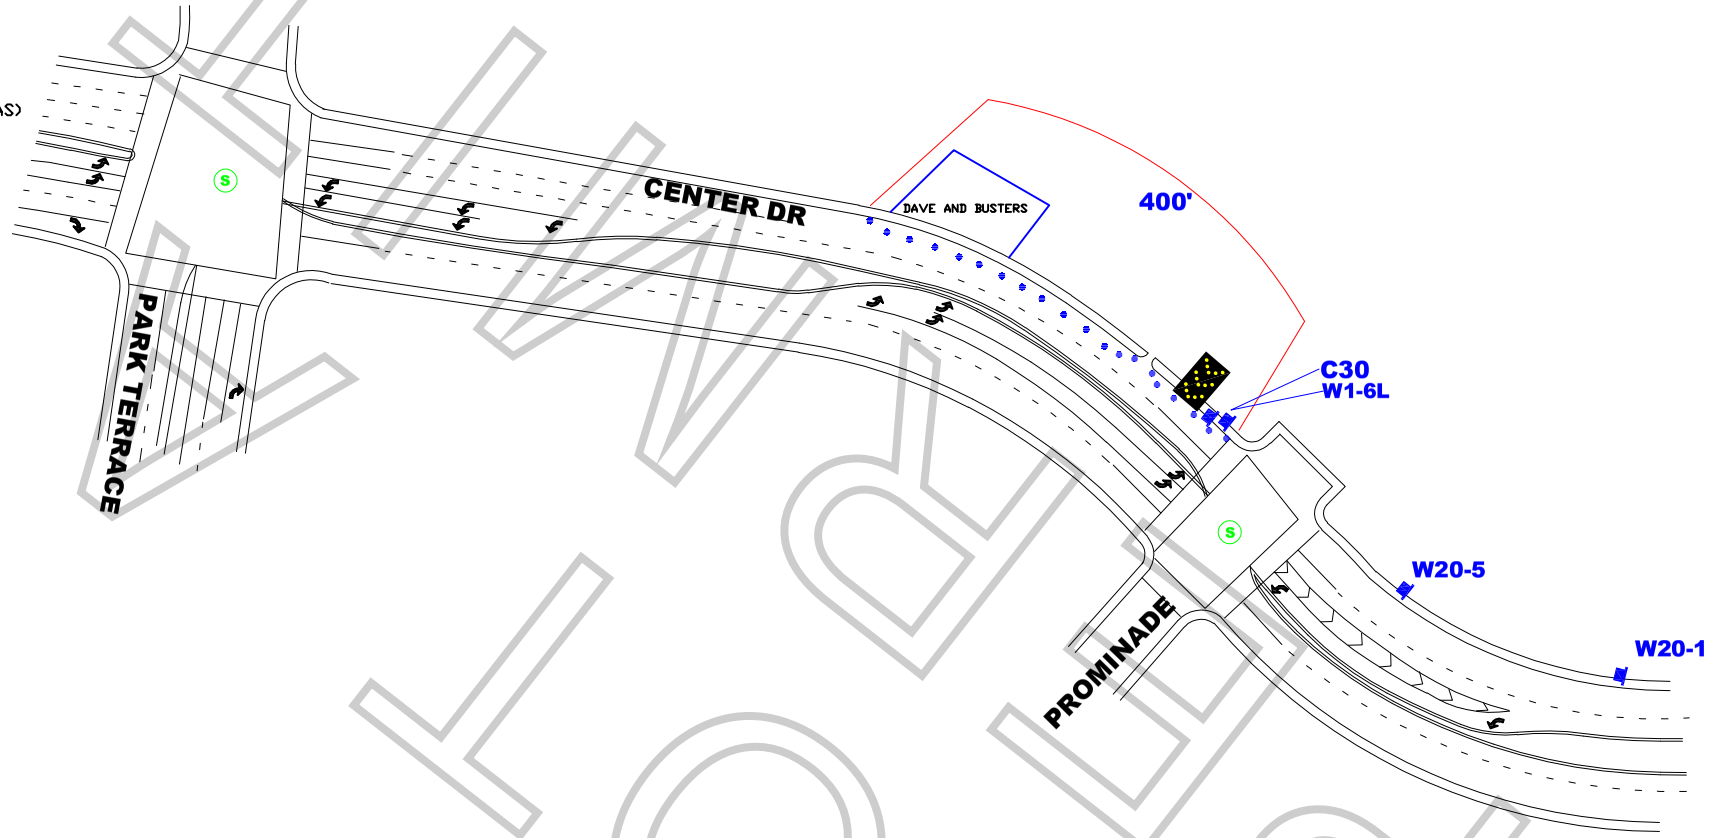

FLYER ONLY

WORK ZONE TRAFFIC CONTROL PLAN
GENERAL NOTES

1. DATE/TIME: 11-11-19 FROM 06:00 HOURS TO 19:00 HOURS.

2. ALL SIGNING, STRIPING, AND TRAFFIC CONTROL DEVICES SHALL CONFORM TO THE (CURRENT) STATE OF CALIFORNIA DEPARTMENT OF TRANSPORTATION (CALTRANS) STANDARD PLANS AND STANDARD SPECIFICATIONS, CALIFORNIA MUTCD, AND ANY ADDENDUMS THERETO, AND AS SHOWN ON THESE PLANS, SYMBOLS AND ABBREVIATIONS USED ARE SHOWN ON CALTRANS STANDARD PLANS.
3. THERE WILL BE NO INTERFERENCE WITH TRAFFIC SIGNALS OR CROSSWALKS.
4. CONES WILL BE 28" MINIMUM HEIGHT AND HAVE REFLECTORIZED SLEEVES FOR NIGHT WORK.
5. POLICE WILL DIRECT TRAFFIC IF NECESSARY.

TCP FOR: ARTISTIC ENDEAVORS "DAVE & BUSTERS"

LOCATION: CENTER DR FROM PARK TERRACE TO 6081 CENTER DRIVE CITY OF LOS ANGELES, CA

CONTACT: MICHELLE FAUCHEUX
PH# 323.608.8533
JESSICA LOEB
OFFICE# 818.347.9929

JCL TRAFFIC SERVICES
(213) 622-9775
C31-CA Lic # 805357

DATE	REVISIONS	DRAFTER: MARIO MENJIVAR
		SCALE: N.T.S.
		FILM LA: NAOMI KAJIYAMA